Revisions

A STRUCTURAL GRID AMENDED AND INTERNAL PARTITIONS / STORES ETC. UPDATED TO SUIT. GLAZING TO FRONT ELEVATION ALTERED, FRONT ENTRANCE PORCH RECESSED 21 MAR'18

B LANDSCAPING CONTEXT ADDED 26 APRIL '18

CAR PARK

POSSIBLE MAIN HALL CONFIGURATIONS:

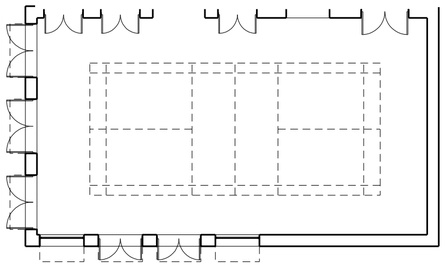

BADMINTON / SHORT TENNIS COURT

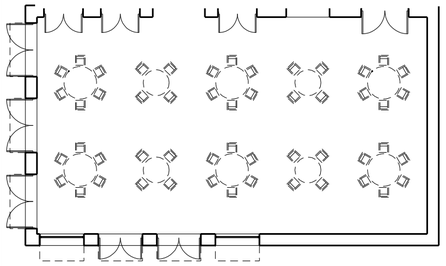

DINING SET UP (approx 52 seats)

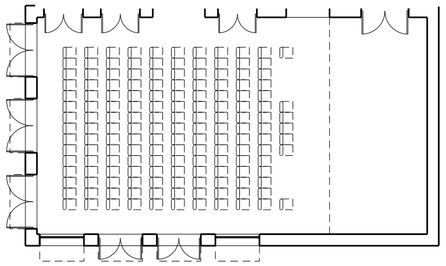

THEATRE WITH DEMOUNTABLE STAGE (approx 165 seats)

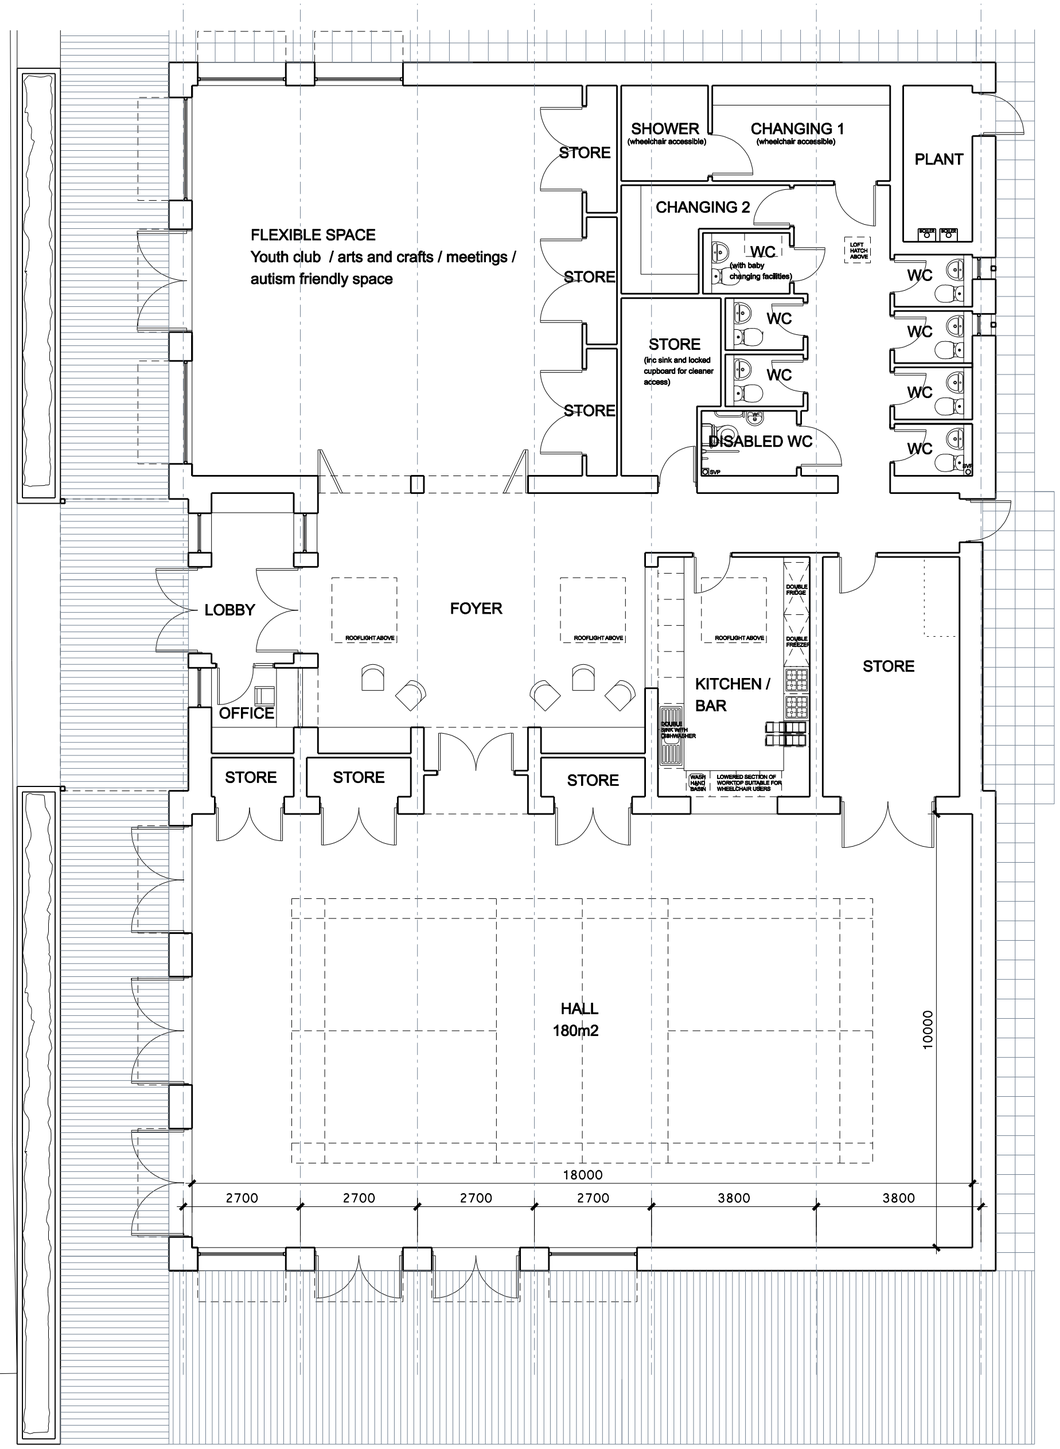

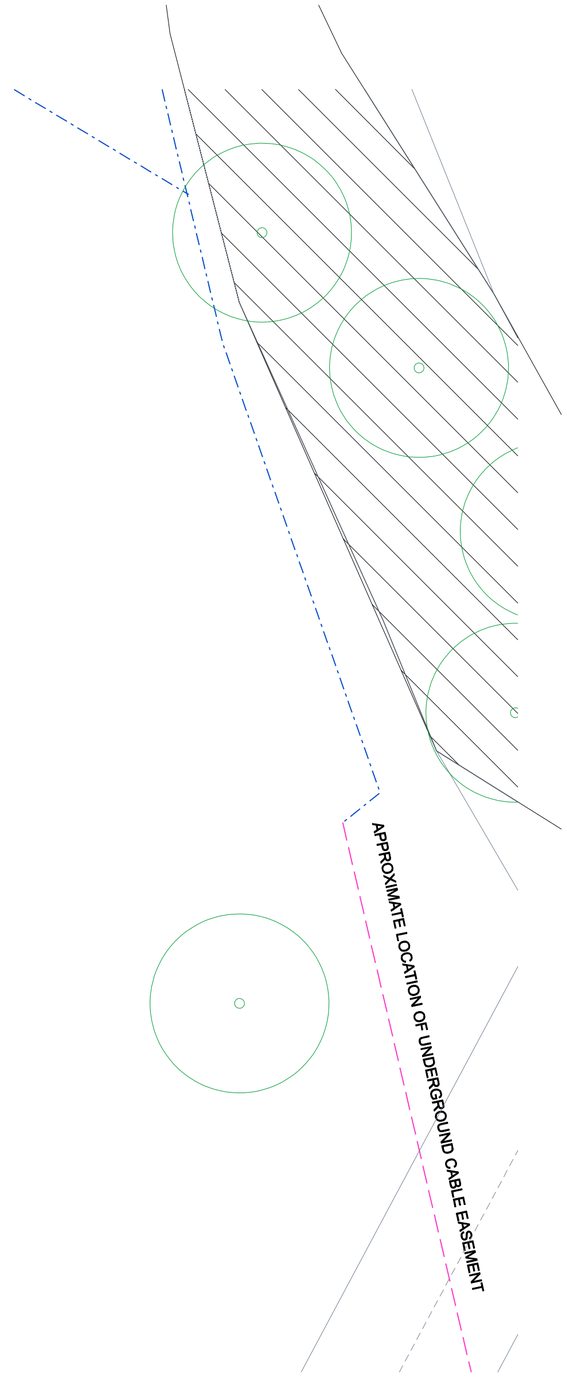

TOTAL FLOOR AREA (GIA) = 480M2

pentan
architects

22 Cathedral Road
Cardiff CF11 9LJ

t: 029 2030 9010
info@pentan.co.uk

Project MAGOR & UNDY HUB	Date MARCH '18
Client MONMOUTHSHIRE COUNTY COUNCIL	Scale 1:100 @ A2
Drawing Title PROPOSED BUILDING PLAN	Drawing No. 3641_PA_004 Rev. B

NOTES. Do not scale. All dimensions are in millimetres unless stated otherwise

..\3641_PA_004B Proposed Building Plan.dgn 26/04/2018 11:47:11